Permit #F00136844

FilmL.A., Inc.
6255 W Sunset Blvd, 12th Floor
Hollywood, CA 90028
t: (213)977-8600 - f: (213)977-8601
www.filmla.com

## Summary Information

**Permit No:** F00136844 **Type of Permit:** FILMING **Release Date:** 04/20/2018

**Production Company** MISS VIRGINIA

**Insured Company Name** MISS VIRGINIA
Contact Phone No. 1 310-567-1992
Contact Phone No. 2
Fax
Address 375 GREENWICH ST.
NEW YORK, New York 10013

**Production Title** MISS VIRGINIA

**Type of Production** Feature

**Producer** M Elizabeth Hughes

**Director** RJ Daniel Hanna Nancy Schreiber

**1st AD** Jill Maxcy

**Production Manager** Bobbi Sue Luther

**FilmL.A. Coordinator** Carri Stevens

**Location Manager** Andrew Stahl
Primary Phone Mobile - 617-592-2264
Secondary Phone

**Location Assistant** Logan Boettcher
Primary Phone Mobile - 310-989-3602
Secondary Phone

## Fees

| | |
|---|---|
| Posting Max | $621.00 |
| Notification Charge | $164.00 |
| FILMLA NON-REFUNDABLE FILM APPLICATION FEE | $660.00 |
| LA CITY LANE AND STREET CLOSURE FEE | $312.00 |
| LA CITY FIRE DEPARTMENT SPOT CHECK SURCHARGE | $85.00 |

**Total Permit Fee** $1,842.00

**Number of Locations** 1

NOT A PERMIT

FilmL.A., Inc.
6255 W Sunset Blvd, 12th Floor
Hollywood, CA 90028
t: (213)977-8600 - f: (213)977-8601
www.filmla.com

## Summary Information — Location



| | | | |
|---|---|---|---|
| **Permit Number** | F00136844 | **Location Manager** | Andrew Stahl |
| **Production Company** | MISS VIRGINIA | Primary Phone | Mobile - 617-592-2264 |
| **Insured Company** | MISS VIRGINIA | Secondary Phone | |
| **Production Title** | MISS VIRGINIA | | |

**Location Address** Degnan Blvd, W Exposition Blvd - Rodeo Rd, Los Angeles, CA 90018

**Location Type** Street

**Film Dates** 4/21/2018 - 4/22/2018 18:00 - 01:00 1 day

**Open or Closed to the Public** Open

**Generic Conditions**
All travel lanes and bike lanes shall be closed per the WATCH manual.
Community Survey Obtained
Must Maintain 5' Clearance on Sidewalks/Walkways
Must maintain local/emergency access
No cast or crew parking on area streets
Number of uniformed officers listed on the permit is a minimum requirement. Permittee remains responsible for deploying a sufficient number of uniformed officers to provide traffic and crowd control to ensure the safety of the film crew and the public.
Traffic control must be done in accordance w/MUTCD
Traffic Officers Required
Uniformed officers shall have a copy of the film permit in their possession and are required to confirm that all traffic control signage devices are in place.

**Please see attached documents**
Degnan - Exposition Pl closure - Miss Virginia.pdf
Agent letter.pdf

**Equipment on Location**

| Type | Quantity |
|---|---|
| 5 or 10 ton trucks | 4 |
| Cast/Crew vehicles | 100 |
| Catering Truck | 1 |
| Condors | 1 |
| Cube Trucks | 6 |
| Generator | 2 |
| Picture vehicles | 1 |
| Portable restrooms | 1 |
| Scissor Lifts | 2 |
| Stakebed Trucks | 3 |
| Trailers | 3 |

**Personnel on Location**

| Type | Quantity |
|---|---|
| Cast | 7 |
| Crew | 40 |
| Extras | 7 |
| Off-Duty/Retired LAPD Officer(s) | 4 |

NOT A PERMIT

FilmL.A., Inc.
6255 W Sunset Blvd, 12th Floor
Hollywood, CA 90028
t: (213)977-8600 - f: (213)977-8601
www.filmla.com

## Summary Information — Location



**Permit Number** F00136844
**Production Company** MISS VIRGINIA
**Insured Company** MISS VIRGINIA
**Production Title** MISS VIRGINIA

**Location Manager** Andrew Stahl
Primary Phone Mobile - 617-592-2264
Secondary Phone

Vans 5

**Filming Activities** Camera on sticks; Equipment on sidewalk, in curb lane & across street; Exterior Dialogue; Exterior establishing shots; Exterior models against scenery; Exterior motion without sound; Graffiti wall with green screen;

**Jurisdiction** **Political:** Los Angeles City - Council District 10 **Police:** Los Angeles Police Department **Fire:** Los Angeles City

**Approvals**

| | |
|---|---|
| FILML.A. CLOSURES | Yulizza Ramirez |
| LOS ANGELES CITY DEPARTMENT OF PUBLIC WORKS | Vanessa Martin |
| LOS ANGELES CITY POLICE DEPARTMENT | Ed Padilla |

**Parking**

| | | | |
|---|---|---|---|
| **Base Camp** Location Type : Other Location | 3650 W Martin Luther King Jr Blvd, Los Angeles, CA, 90008 | **Crew Parking** Location Type : Other Location | 3650 W Martin Luther King Jr Blvd, Los Angeles, CA, 90008 |

**Posting "No Parking" signs**
B/S DEGNAN BLVD, W EXPOSITION BLVD - RODEO RD
B/S W EXPOSITION PL, 200' EAST & 200' WEST OF DEGNAN BLVD
E/S DEGNAN BLVD, RODEO RD - SOUTH 300'

**Approximate Footage** more than 1800 **Log Number** 200053

**Date(s)** 4/21/2018 to 4/21/2018 **Time(s)** 18:00 to 06:00

**Lane / Full Closure**
FULL CLOSURE: DEGNAN BLVD, W EXPOSITION BLVD - RODEO RD
FULL CLOSURE: W EXPOSITION PL, 200' EAST & 200' WEST OF DEGNAN BLVD

**Approximate Footage** 601 - 900

**Date(s)** 4/21/2018 to 4/21/2018 **Time(s)** 18:00 to 02:00

NOT A PERMIT

Permit #F00136844

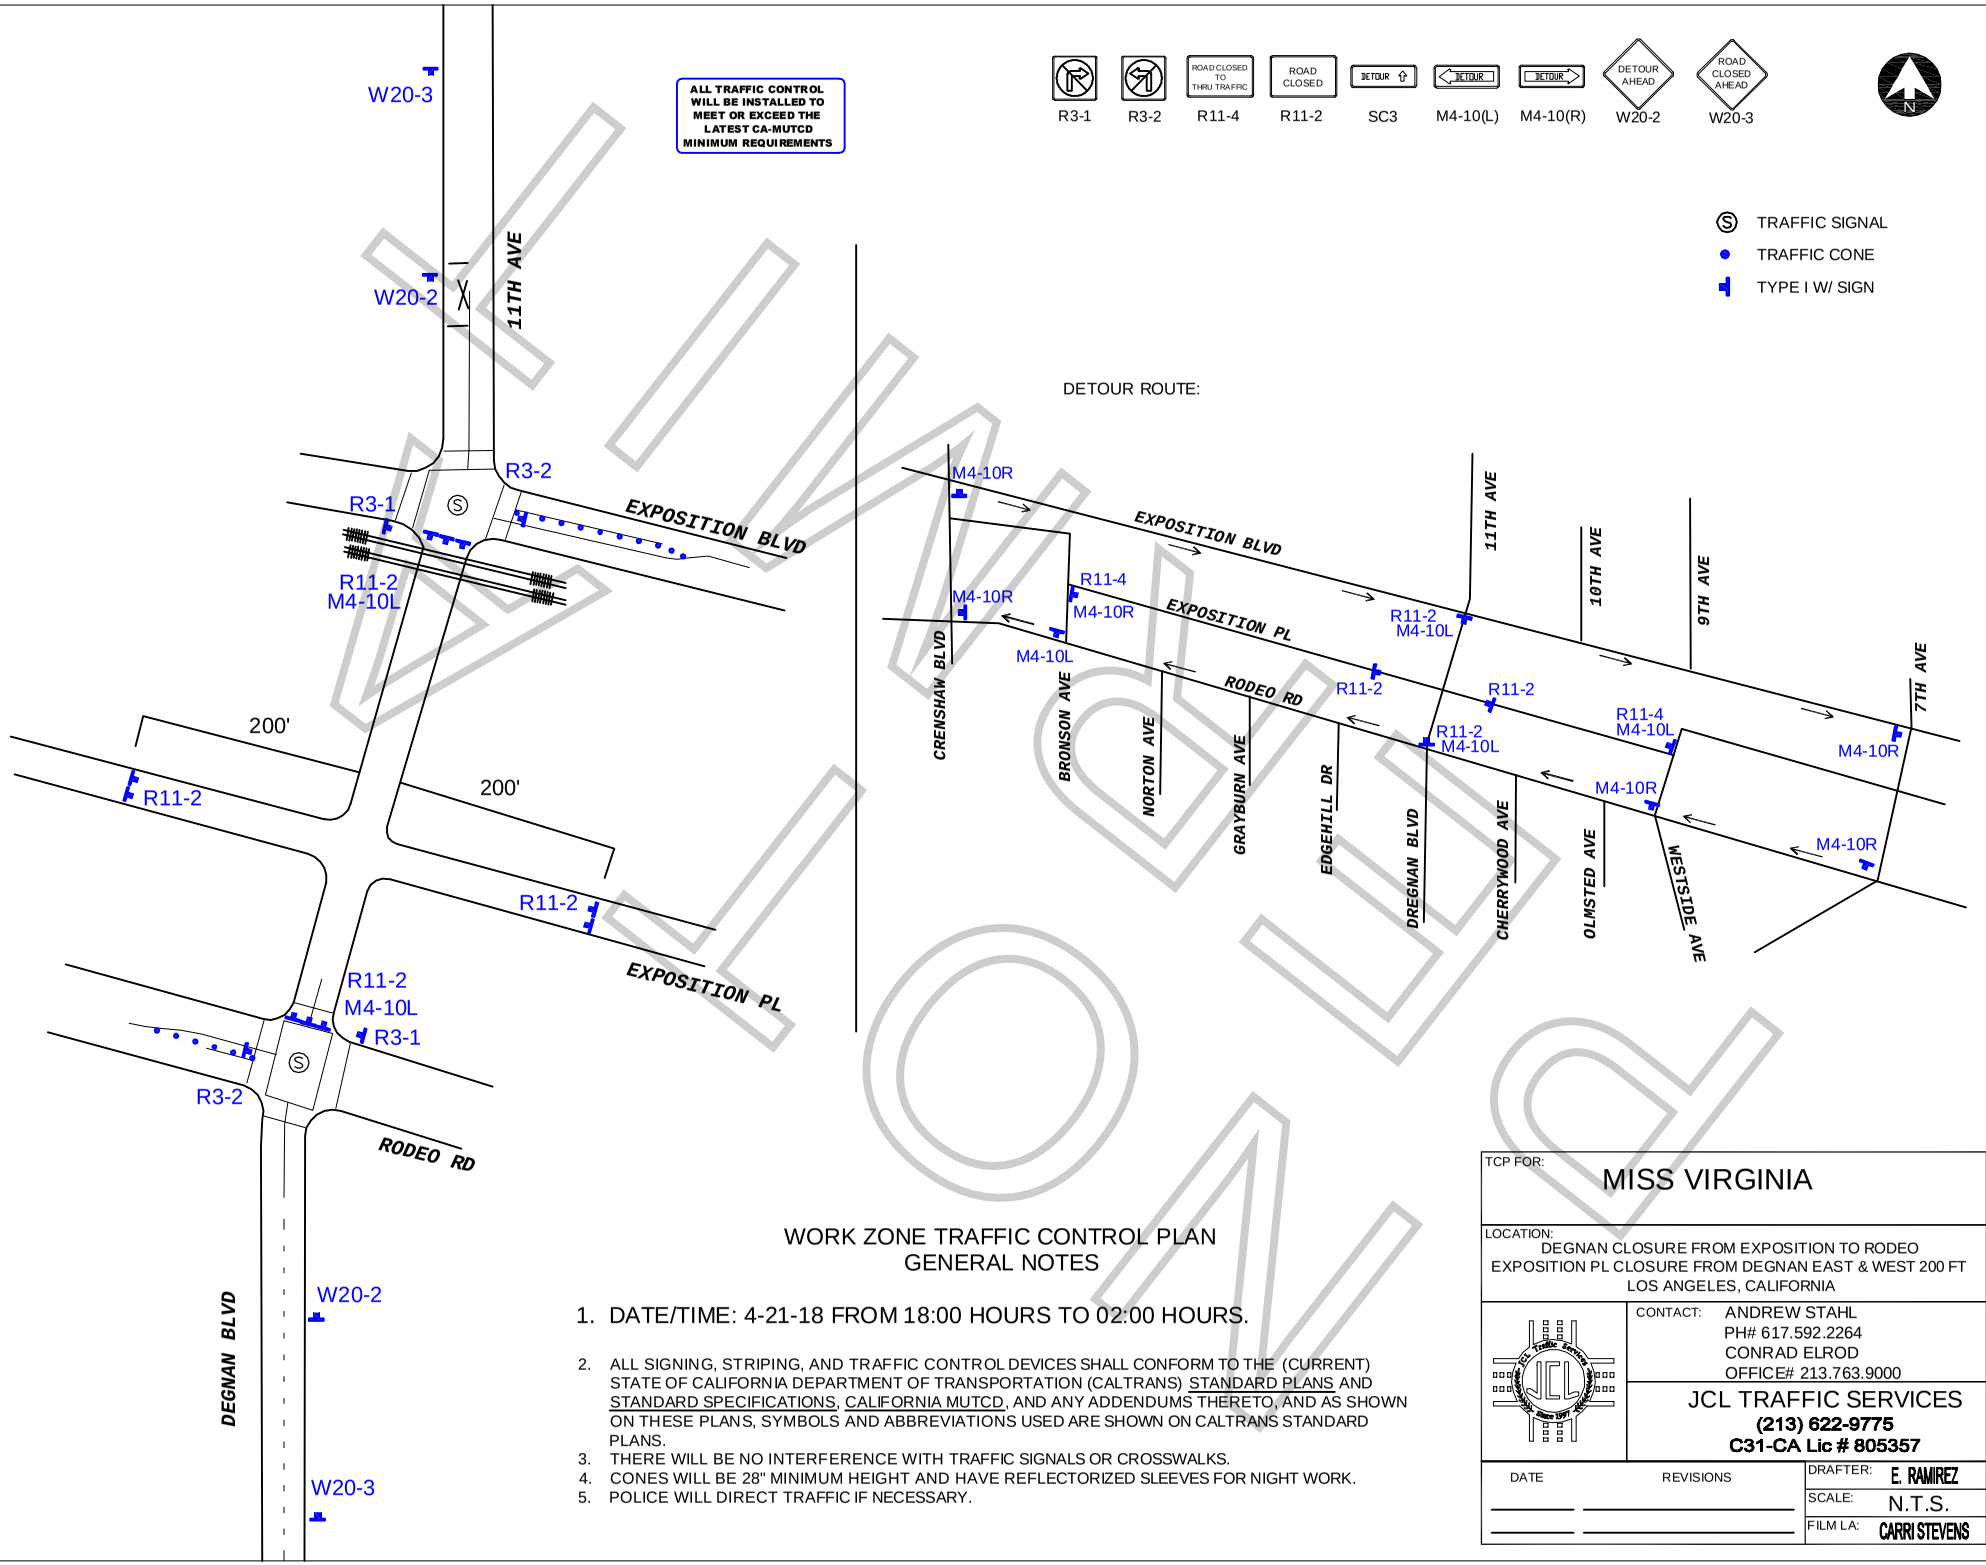


FINAL

## WORK ZONE TRAFFIC CONTROL PLAN
## GENERAL NOTES

1. DATE/TIME: 4-21-18 FROM 18:00 HOURS TO 02:00 HOURS.

2. ALL SIGNING, STRIPING, AND TRAFFIC CONTROL DEVICES SHALL CONFORM TO THE (CURRENT) STATE OF CALIFORNIA DEPARTMENT OF TRANSPORTATION (CALTRANS) STANDARD PLANS AND STANDARD SPECIFICATIONS, CALIFORNIA MUTCD, AND ANY ADDENDUMS THERETO, AND AS SHOWN ON THESE PLANS, SYMBOLS AND ABBREVIATIONS USED ARE SHOWN ON CALTRANS STANDARD PLANS.
3. THERE WILL BE NO INTERFERENCE WITH TRAFFIC SIGNALS OR CROSSWALKS.
4. CONES WILL BE 28" MINIMUM HEIGHT AND HAVE REFLECTORIZED SLEEVES FOR NIGHT WORK.
5. POLICE WILL DIRECT TRAFFIC IF NECESSARY.

TCP FOR: MISS VIRGINIA

LOCATION:
DEGNAN CLOSURE FROM EXPOSITION TO RODEO
EXPOSITION PL CLOSURE FROM DEGNAN EAST & WEST 200 FT
LOS ANGELES, CALIFORNIA

CONTACT: ANDREW STAHL
PH# 617.592.2264
CONRAD ELROD
OFFICE# 213.763.9000

JCL TRAFFIC SERVICES
(213) 622-9775
C31-CA Lic # 805357

| DATE | REVISIONS | DRAFTER: E. RAMIREZ |
|---|---|---|
| | | SCALE: N.T.S. |
| | | FILM LA: CARRI STEVENS |

# APPOINTMENT OF FILM THIS PRODUCTION SERVICES, INC. AS AUTHORIZED AGENT AND REPRESENTATIVE

I certify that I am a representative of Miss Virginia, LLC ("Principal") and am
Name of "Principal" / Production Company
authorized to enter into binding contractual agreements on Principal's behalf provided Principal has pre-approved such agreements. I further certify that I am authorized by principal to appoint other representatives and agents for Principal and to give such representatives and agents authority to enter into and bind Principal to agreements relating to the issuance and compliance with location film (e.g. theatrical, television, commercial, and other motion picture filming) and still photographic permits, including the permits themselves and any riders to such permits. Acting on the behalf of Principal in my capacity as it's authorized representative, I appoint Film This Production Services, Inc. (a.k.a. Film This) and it's employees and agents ("Film This") as Principal's authorized representatives and agents to apply for and receive location film (e.g. theatrical, television, commercial, and other motion picture filming) and still photographic permits on behalf of Principal through the *FILML.A., INC.* for any city , county or other jurisdiction where *FILML.A., INC.* operates, in accordance with Principal's instructions, to negotiate, discuss, accept, modify, agree to bind the Principal to the terms and conditions of such permits (including any restrictions and/or community guidelines applicable to any such permit) and to execute such permits on behalf of Principal. Principal understands, acknowledges and agrees that it (and/or it's insurer) remains responsible for liable and all obligations imposed by or incidental to any permit or rider issued to Principal signed by an employee or agent of (including any coordinator, runner or messenger used by) Film This. Principal further agrees to comply with the terms and conditions of any such permits and hereby appoints Film This as an authorized representative to facilitate compliance with such terms and conditions following issuance of such permits and to enter into agreements for Principal with respect thereto. Any person, City, agency, entity or organization (including *FILML.A., INC.* and any city, county or other jurisdiction where *FILML.A., INC.* operates) may rely on this appointment and not need obtain any further authorization for any act described herein. An original or faxed copy of this appointment shall be sufficient and may be treated as an original for all purposes. The appointment may be revoked by Principal at anytime in writing delivered to *FILML.A., INC.*, but in any case shall expire one (1) year from the date of execution set forth below.

I declare under penalty of perjury under the laws of the ~~State~~ of California that I am authorized to appoint Film This as an agent for Principal and based on that authority I hereby appoint Film This as Principal's agent as set forth herein.

Dated 4-10-18 By _____
Representative's Signature

| | |
|---|---|
| Miss Virginia, LLC | 121 W Lexington Dr |
| Name of "Principal" (Production Company) | Principal's Address |
| Bobbi Luther | Glendale, CA 91203 |
| Print Princpal Representative's Name | City, State, Zip Code |
| Line Producer | 310-567-1992 |
| Representative's Title (i.e. UPM, Loc Mgr) | Principal's Telephone Number |

NOT A PERMIT